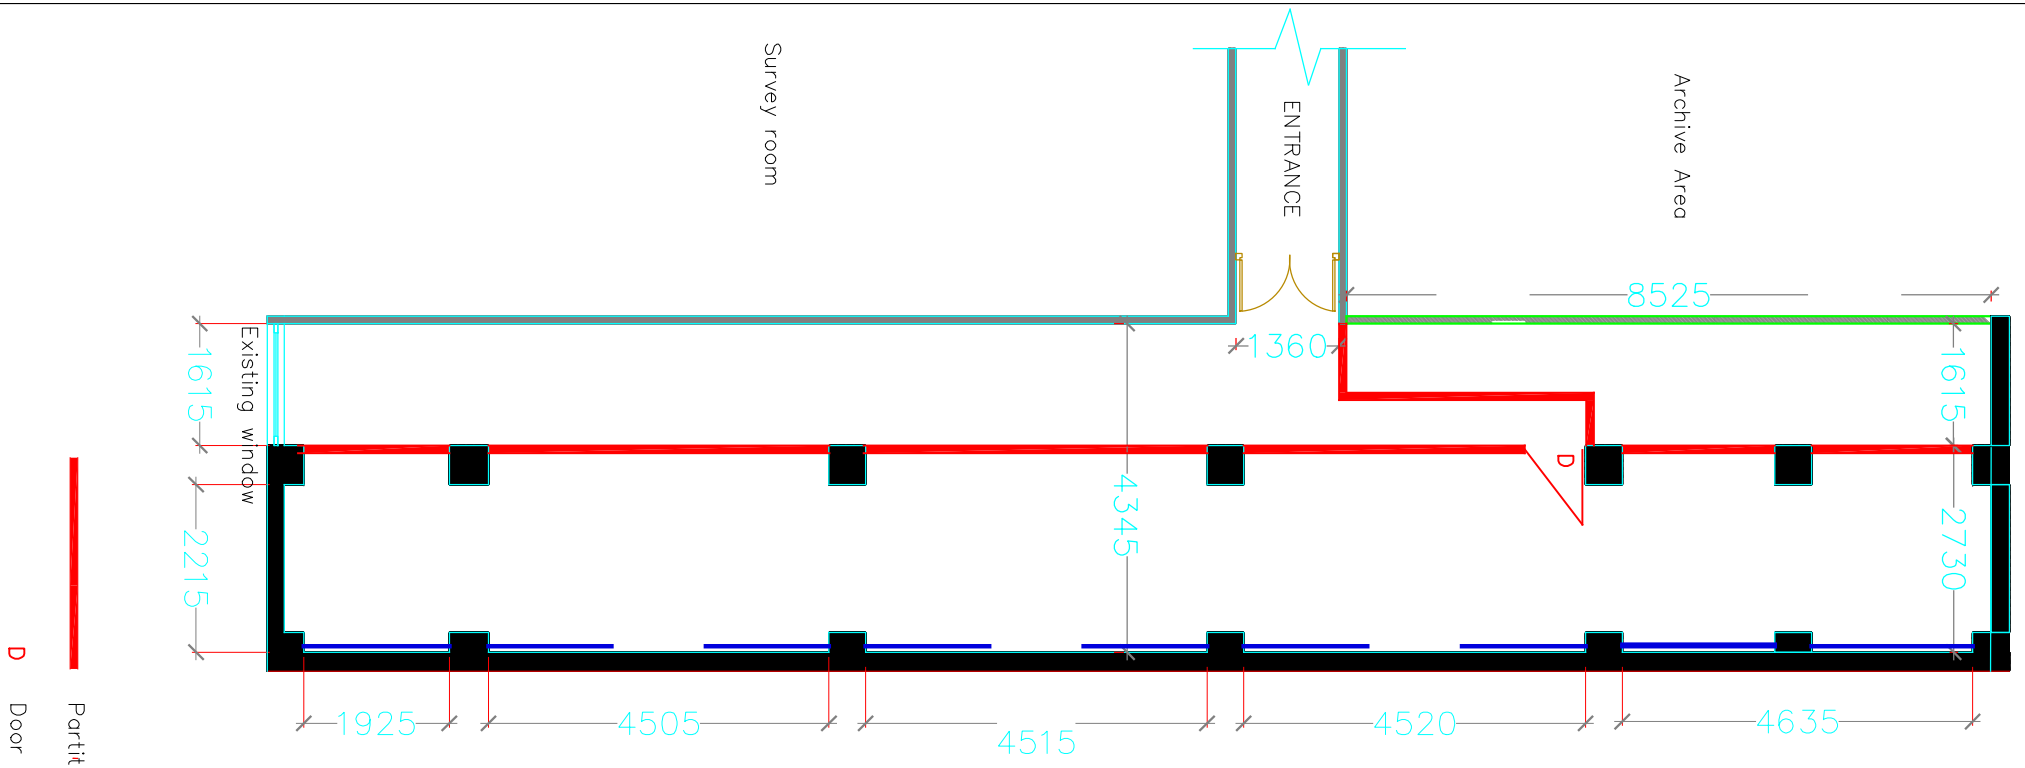

PROJECT : Proposed GYM for IWMI	SCALE : 1:100	DATE : 25.08.2023	PAPER SIZE : A4
DRAWING TITLE : Demolition plan	DRAWING NO :		DRAWN BY :
CLIENT : IWMI	DESIGNED BY : SHA		CHECKED BY : SHA

NOTE : Copyright designs shown are retained by Sheran Henry Associates and authority is required for any reproduction. All dimensions must be checked & co-related with the structural drawings and any ambiguity shall be immediately brought to the notice of the architects before commencement of work.

SHERAN HENRY ASSOCIATES
Chartered Architects/Designers
25/3, Lauries Road, Colombo 4
Tel. 2591277 Fax. 5336694